



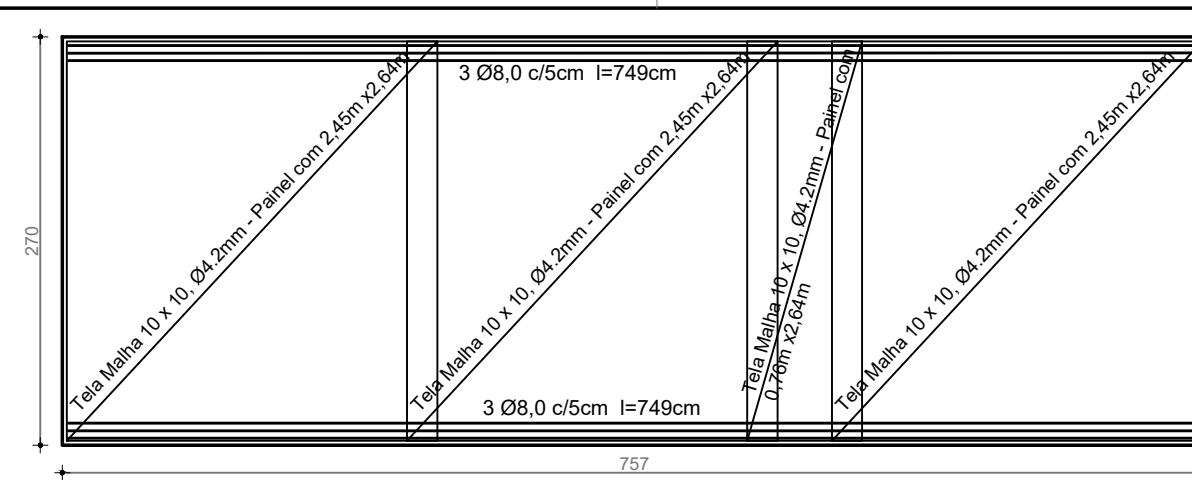

Escala: 1/50

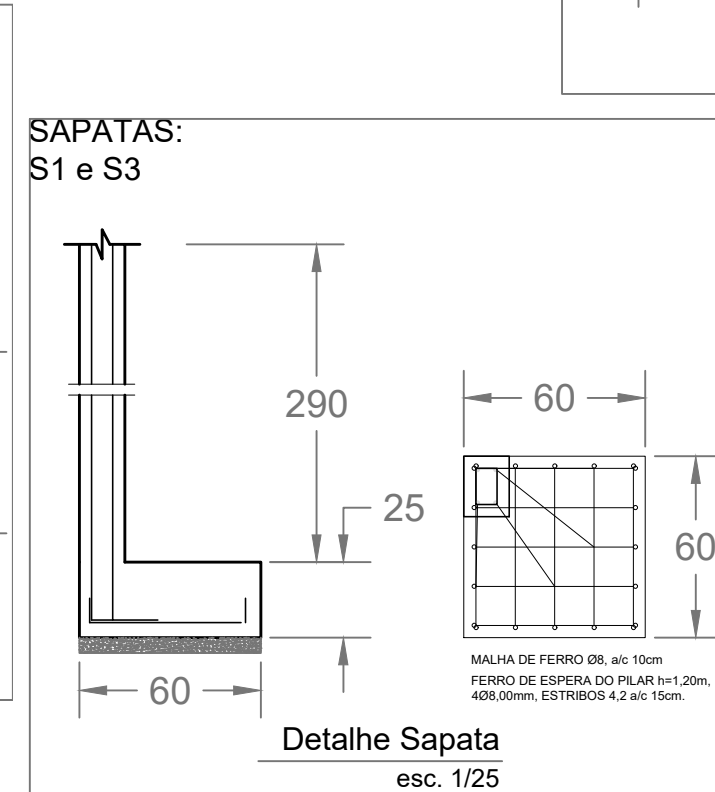

Technical drawing of a concrete beam (Sapata) showing a side elevation and a top view.

Side Elevation:

- Total height: 290
- Top flange thickness: 25
- Width: 60

Top View:

- Width: 60
- Height: 60
- Reinforcement details:
 - MALHA DE FERRO Ø8, a/c 10cm
 - FERRO DE ESPERA DO PILAR h=1,20m, 4Ø8,00mm, ESTRIBOS 4.2 a/c 15cm

Detalhe Sapata

esc. 1/25

120 ESTRIBOS Ø4.2
A CADA 20cm
l=41cm

4 Ø8,0 l=264cm

+2.75

-0.48

+0.07

15 20 07 12

4 Ø8,0
l=4x264cm

Corte Pilar
esc. 1/25

Detalhe Pilar
esc. 1/50

Escala: 1/50

Escala: 1/50



esc. 1/50



RUA BENTO GONÇALVES, Nº1020, FONE (51) 367 311 66

PROJETO DE AMPLIAÇÃO DO CEMITÉRIO	
ENDEREÇO: : MOSTARADAS/ RS	Prefeito Municipal Moisés Batista Pedone de Souza
COLABORAÇÃO: 	RESP. TÉCNICO: Enqº Felipe Favretto CREA-RS 222320
DATA: 	